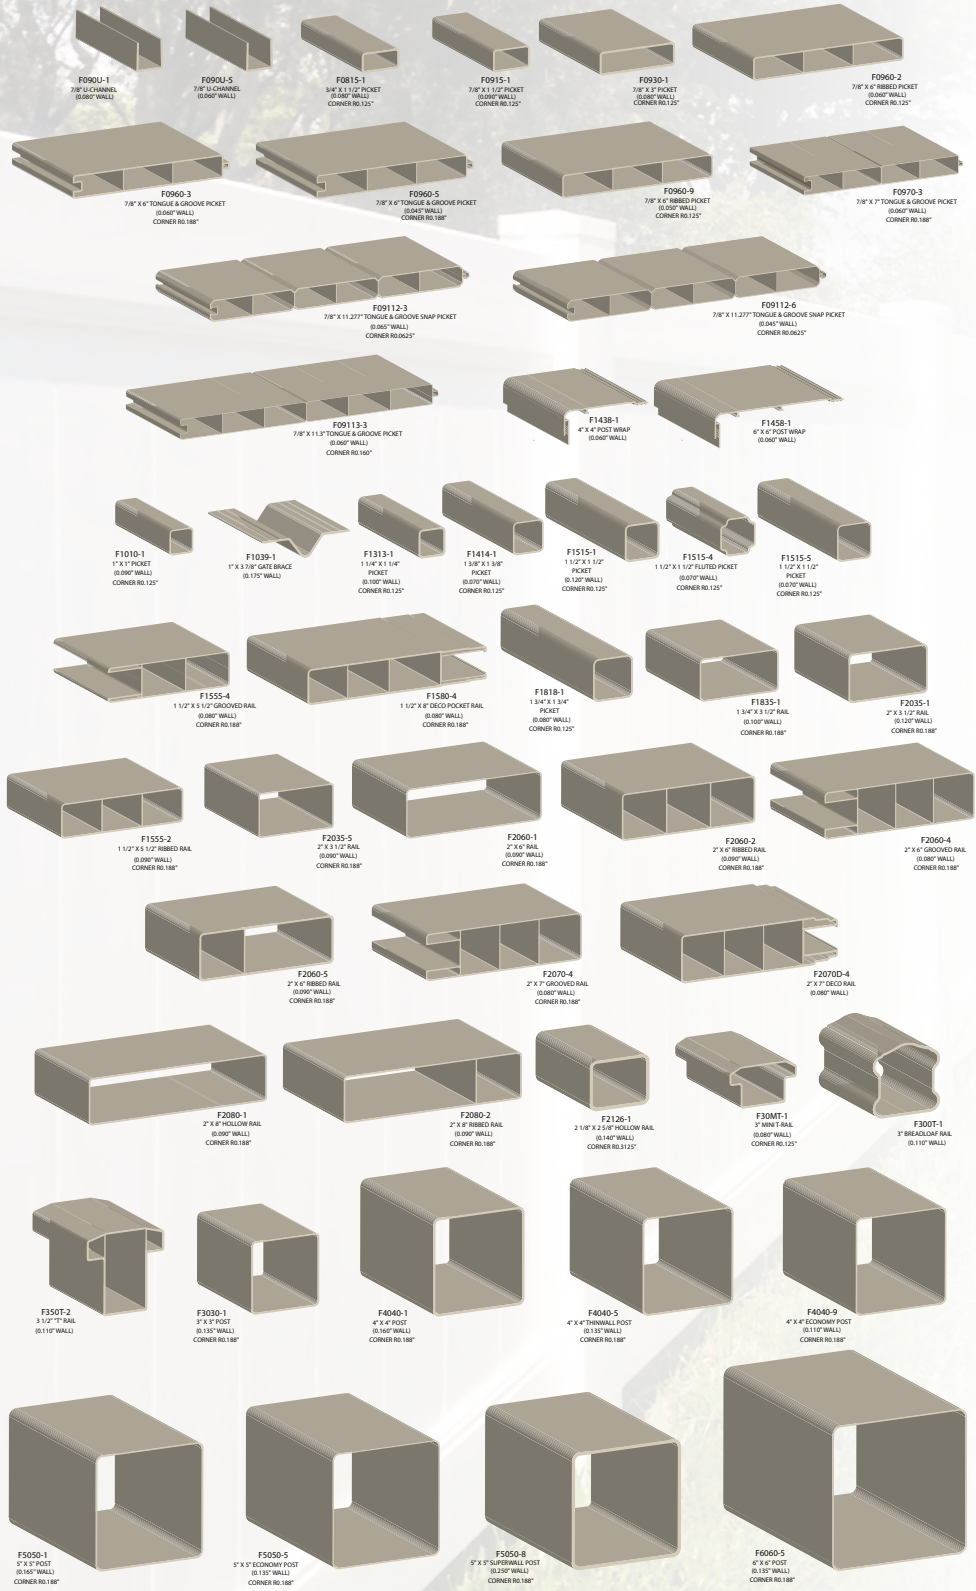VEKA FENCE AND RAIL EXTRUDED PROFILES CHART